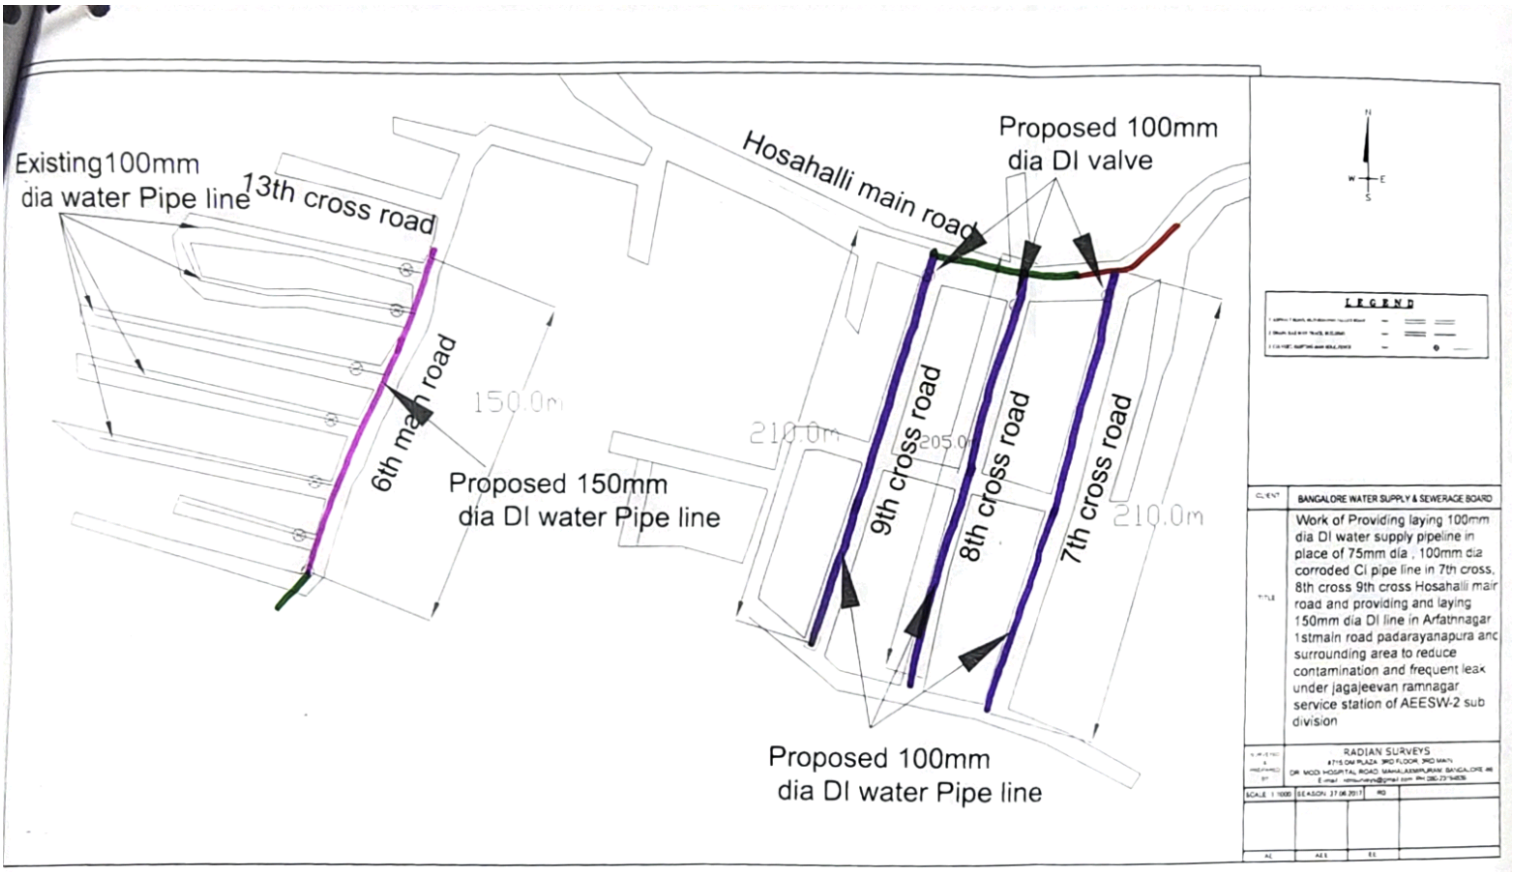

ಸಹಾಯಕ ಕಾರ್ಯ ನಿರ್ವಾಹಕ ಅಭಿಯಂತರರು
ಸಂ.2 (ದಕ್ಷಿಣ-ಪಶ್ಚಿಮ) ಉಪವಿಭಾಗ, ಬೆಂ.ಜ.ಮಂ
ಸಂಖ್ಯೆ: ಸಿಂಗಸಂದ್ರ-560004

Estimate for the work of providing, laying 100mm dia DI water supply pipeline in place of 75 mm dia, 100mm dia corroded CI line in 7th cross,8th cross,9th cross Hosahalli main road and providing 150mm dia DI line in Arfath nagara 1st main Road padarayanapura and surrounding areas to reduce contamination and freequent leak under Jagajeevanram nagar Service station of AEE SW2 Sub-Division area:

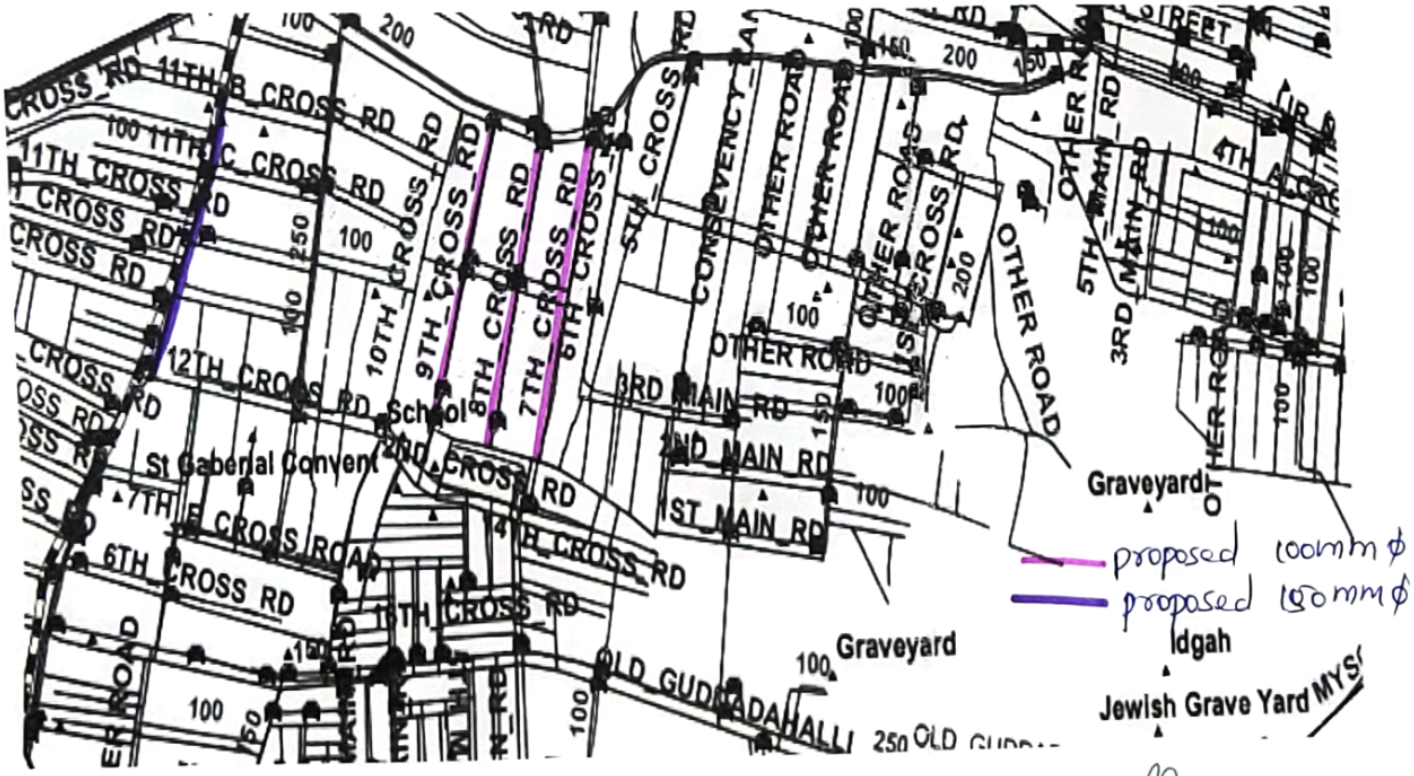

Estimate for the work of providing, laying 100mm dia DI water supply pipeline in place of 75 mm dia, 100mm dia corroded CI line in 7th cross,8th cross,9th cross Hosahalli main road and providing 150mm dia DI line in Arfath nagara 1st main Road padarayanapura and surrounding areas to reduce contamination and freequent leak under Jagajeevanram nagar Service station of AEE SW2 Sub-Division area:

ಸಮಾಯಕ [illegible]ಅಭಿಯಂತರರು
ಸಂ.2 (ದಕ್ಷಿಣ-ಪಶ್ಚಿಮ) ಉಪವಿಭಾಗ, ಬೆಂ.ಜ.ಮಂ
ವಿ.ವಿ.ಪುರಂ, ಬೆಂಗಳೂರು-560004.